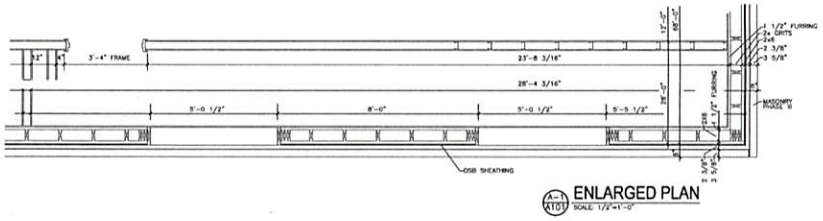

A-1 A101 ENLARGED PLAN
SCALE: 1/2"=1'-0"

M&T SCHEDULE	PHASE III
4' TACKBOARD	10
4' WHITEBOARD	0
12' WHITEBOARD	5

DOOR SCHEDULE

	ROOM NAME	DOOR				FRAME							
		SIZE	TYPE	MAT'L	FINISH	TYPE	MAT'L	FINISH	ACTIV. LABEL	NO. SET	GLAZING	REMARKS
303A	CLASSROOM	3'-0"x7'-0"x1 3/4"	1	WD	ST	B	HM	PT	20 M	1	1/4"	
304A	CLASSROOM	3'-0"x7'-0"x1 3/4"	1	WD	ST	B	HM	PT	20 M	1	1/4"	
305A	CLASSROOM	3'-0"x7'-0"x1 3/4"	1	WD	ST	B	HM	PT	20 M	1	1/4"	
306A	CLASSROOM	3'-0"x7'-0"x1 3/4"	1	WD	ST	B	HM	PT	20 M	1	1/4"	
307A	CLASSROOM	3'-0"x7'-0"x1 3/4"	1	WD	ST	B	HM	PT	20 M	1	1/4"	
308A	CORRIDOR	PR 3'-0"x7'-0"x1 3/4"	2	ALUM	PT	A	ALUM	PT		10	1" INSUL	

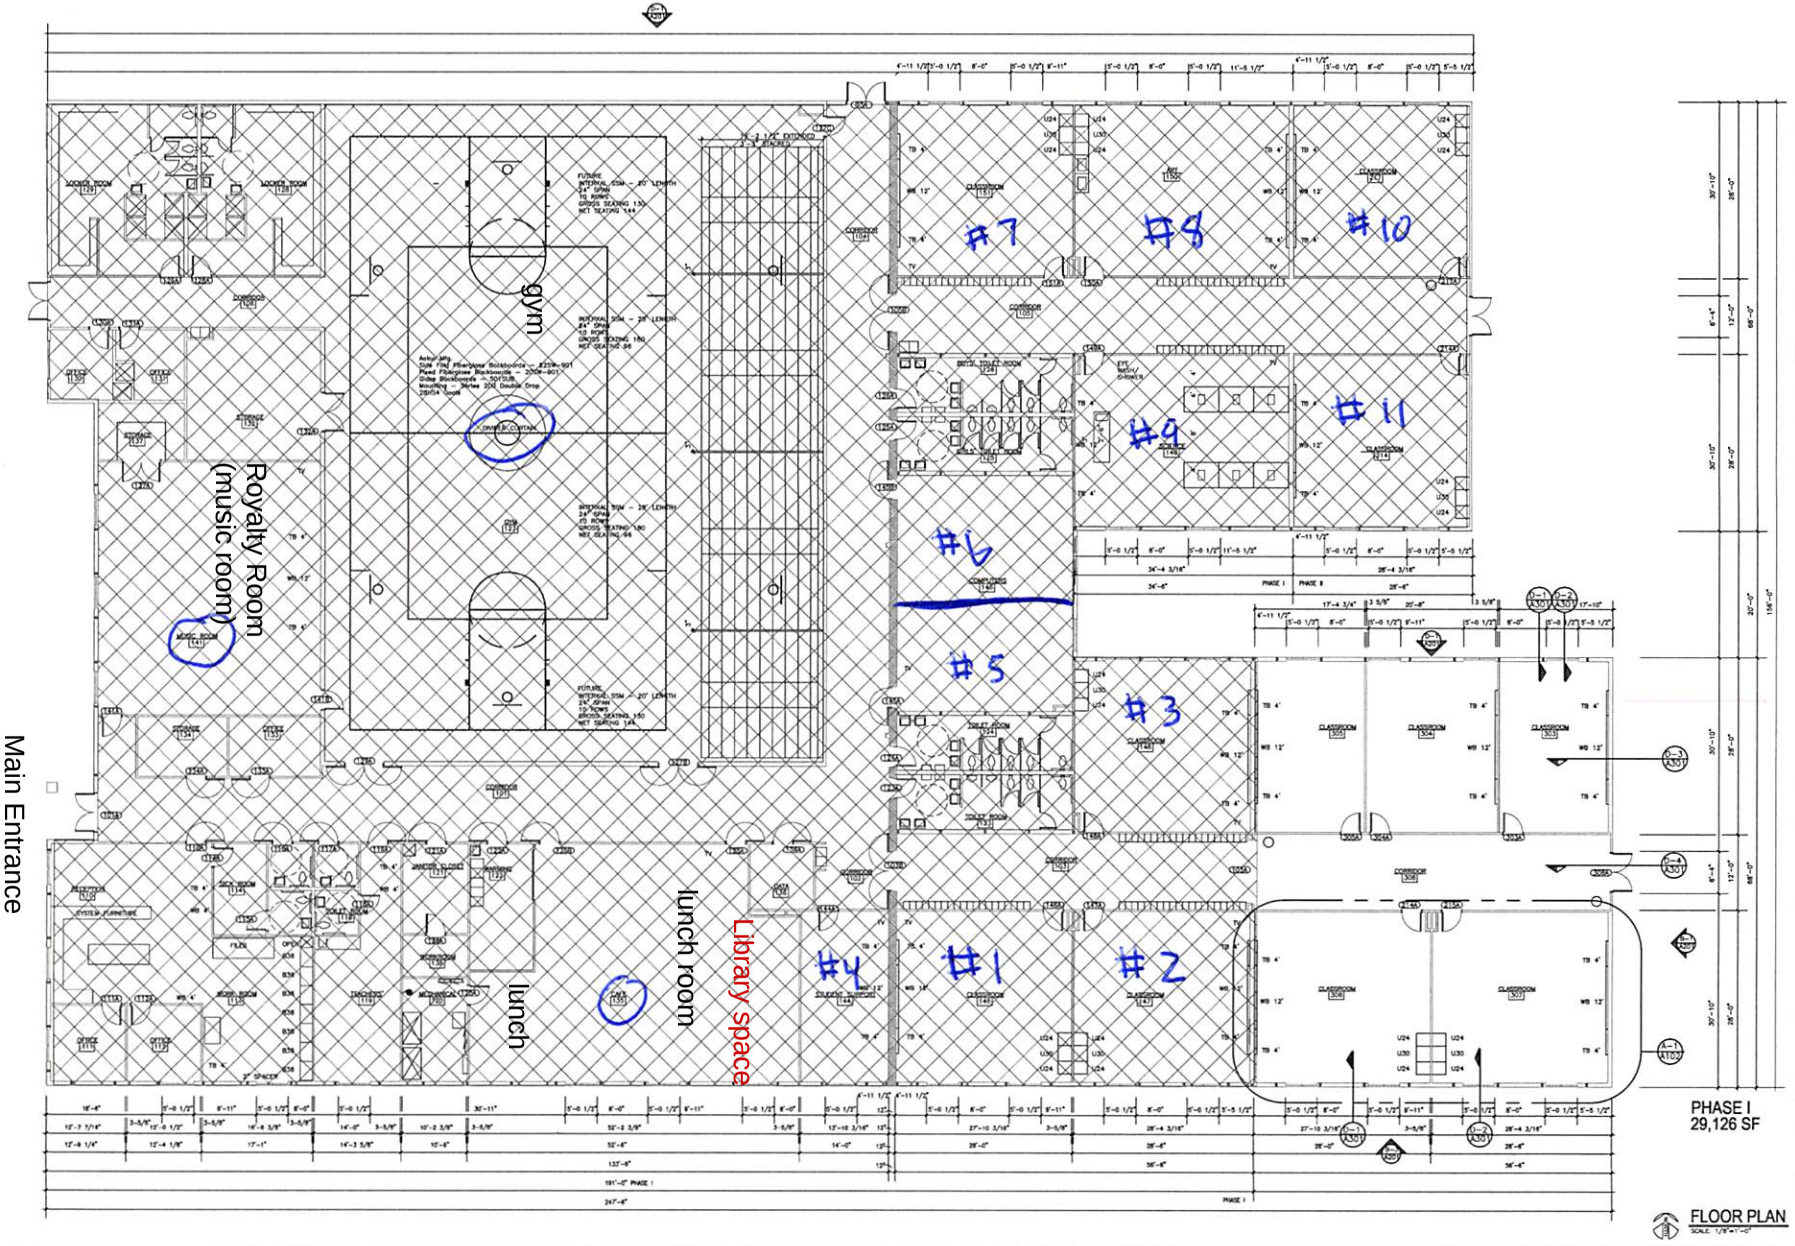

FLOOR PLAN
SCALE: 1/8"=1'-0"

REVIEW

SIGN OFF

DATE

MERRITT ACADEMY PHASE III
59900 HAVENRIDGE ROAD
NEW HAVEN, MICHIGAN

RMD ARCHITECTS
616 677 5997 OFFICE
616 813 2452 CELL
rmdarch@att.net
1744 MARINE ESTATES DR.
TALLMADGE TOWNSHIP, MI 49435

ISSUED FOR:

DATE:

ISSUED FOR: REVIEW

DATE: 10/25/18

SEAL

SHEET NAME

PROJECT NUMBER
RM22214

SHEET NUMBER
A101